© Racey Engineering, PLLC, 2019. All Rights Reserved. Any reuse or modification of these documents, including Drawings and Specifications (hard copy or electronic), without written verification or adaptation by Racey Engineering, PLLC is strictly prohibited.

ESTIMATED PROJECT LOD (SEGMENTS 1 & 2 COMBINED): 37,000 SF 0.85 ACRES

PATH SEGMENT 1 LENGTH: 1275' PATH SEGMENT 2 LENGTH: 580'

0 30 60 Feet

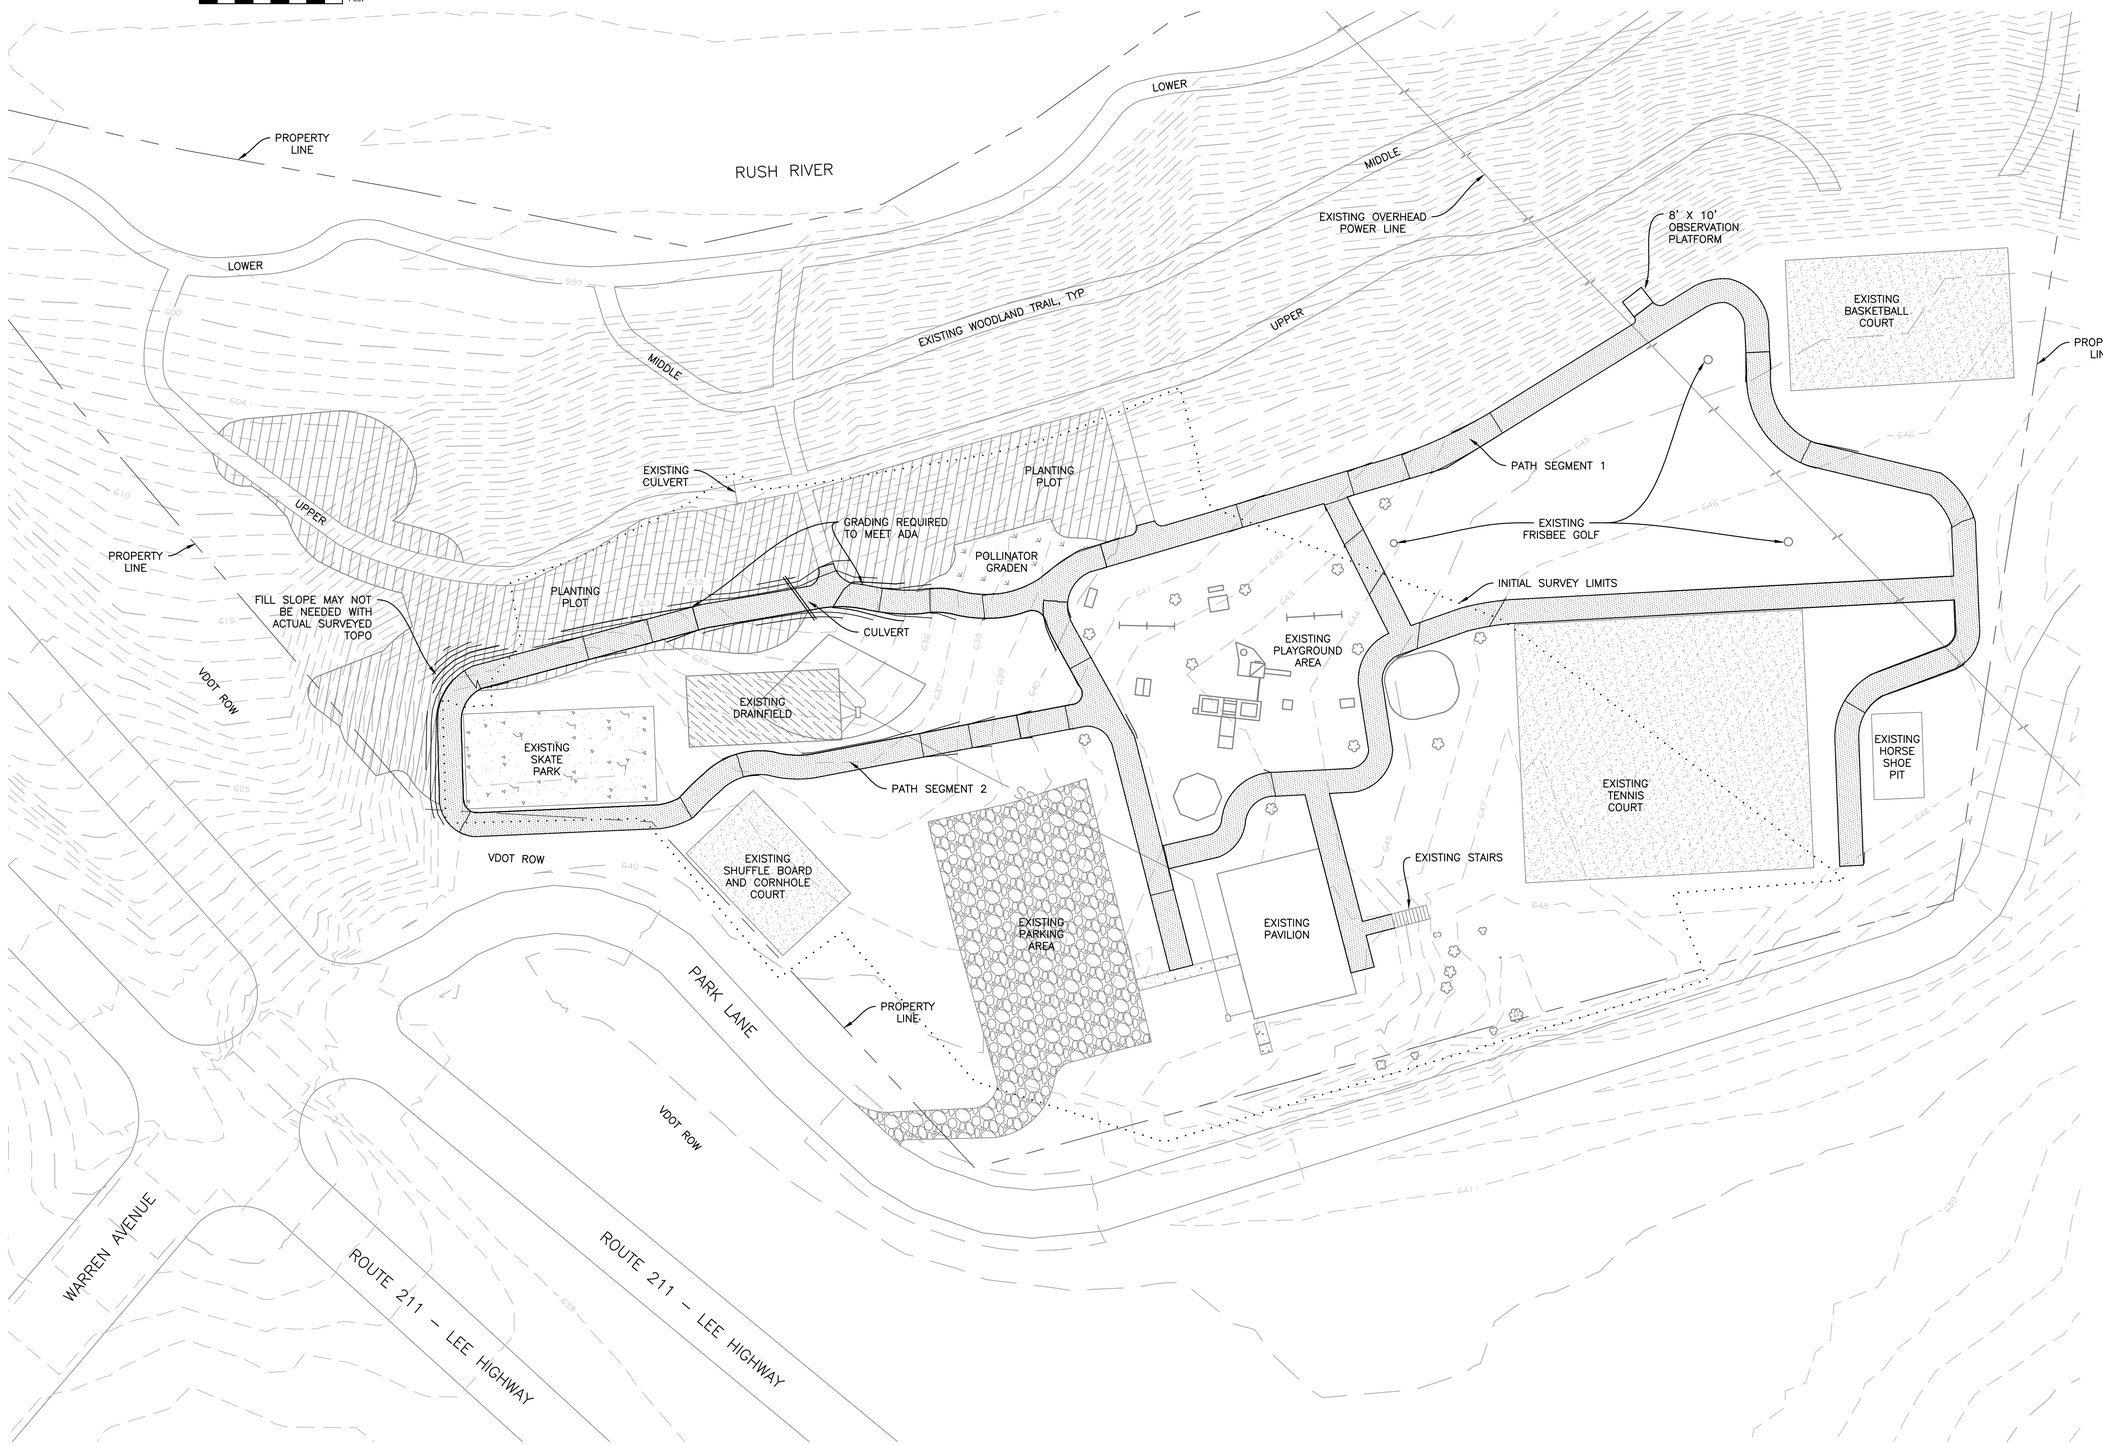

No.	Submittal / Revision	By	Appr'd	Date
1	DRAFT 1 CLIENT REVIEW	BSR	JPT	03/01/21
2	CONCEPT PLAN	BSR	JPT	04/01/21

NOT APPROVED FOR CONSTRUCTION

EXHIBIT

COMMONWEALTH OF VIRGINIA
Joshua Peter Turner
No. 2705019465
PROFESSIONAL ENGINEER
04/19/17

CLIENT REVIEW SET

RACEY ENGINEERING
312 WEST MAIN ST - P.O. BOX 387
LURAY, VA 22835
PH: (540) 743-9227 - FAX: (540) 743- 6118

DESIGNED:BSR DRAWN:BSR CHECKED:JPT

PARK TRAIL FEASIBILITY STUDY

TRAIL CONCEPT PLAN

RAPPAHANNOCK COUNTY
RAPPAHANNOCK COUNTY, VA

RACEY PROJECT NUMBER: 8093 PUBLISH DATE: 4/26/2021

CONCEPT

P:\2021\8093 – Rappahannock Co Park – Feasibility Study\8. DESIGN\4. DWG\CIVIL\COMPOSITE