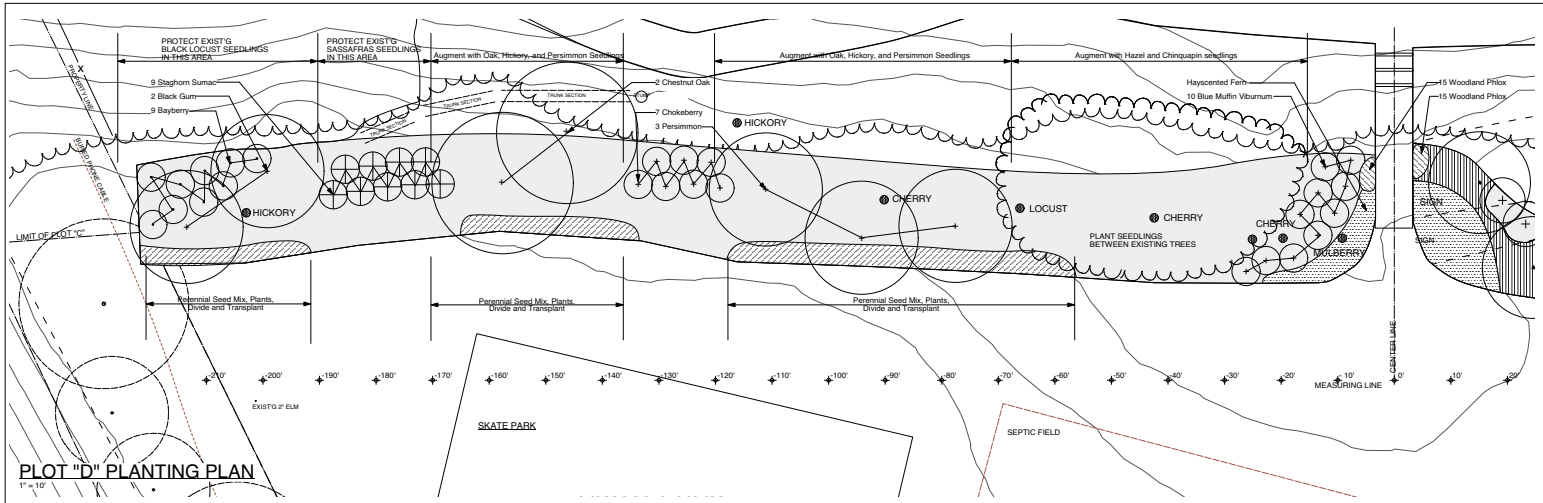

PLOT "D" PLANTING PLAN

1" = 10'

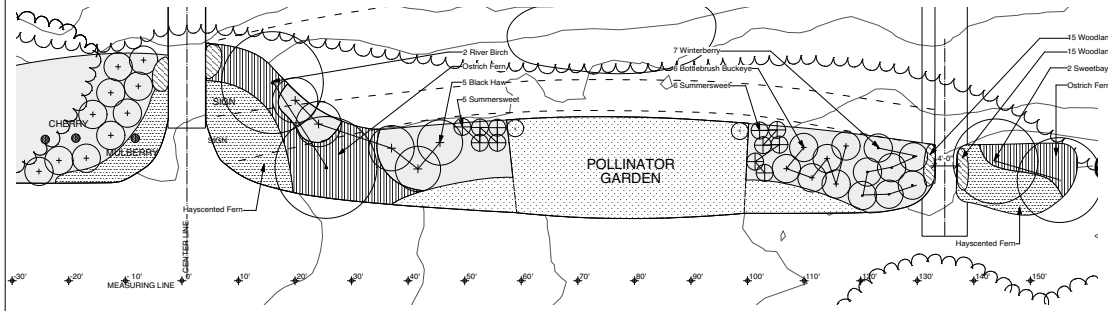

PLOT "E" PLANTING PLAN

1" = 10'

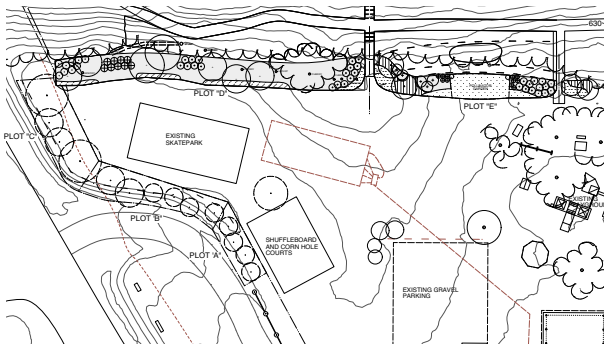

GROUP WOODLAND PERENNIALS (E.G. BLUEBELLS) AT TRAIL INTERSECTIONS AND BACK OF PLOT E, EITHER SIDE OF TRAIL

PLOTS D&E OVERVIEW

1" = 40'

NORTH

LANDSCAPE PLAN FOR PLOTS D&E

RAPPAHANNOCK COUNTY PARK
7 PARK LANE
WASHINGTON, VIRGINIA 22747

BASE DATA:
- This plan, reliable in concept only, shows with relative accuracy the best information available during Master Plan study. No precise relationship of topographical, feature location or property boundary is implied. Any matter requiring legal, regulatory, physical and topographic precision, must be predicated upon a professional surveyor or qualified contractor's field work.
- Fall 2019: augmented with Monroe and Crocker, PC field work — Summer-Fall 2019: RCRFA measurements incorporated
- Aug 22-Fall 2019: LIDAR topographic imagery, property boundary and RoW data overlays compiled by Marsh & Legge Land Surveyors, PLC, Winchester, VA
- Dec 27, 2007: Property boundary by Robert L. Boykin, Jr. L.S.

MONROE AND CROCKER, P.C.
LANDSCAPE/ARCHITECTURE-SITE PLANNING-ARCHITECTURE
P.O. BOX 722 FLINT HILL, VIRGINIA 22627
TEL. (540)636-4505
E-MAIL: MCPC@MONROECROCKER.COM

SCALE: AS SHOWN
DRAWN: RC/EB/SS
PROJECT #: 604.01

DATE: 10/23/19 Review Meeting 12/12/19 Review Meeting 2/12/20 Submission

LANDSCAPE PLAN FOR PLOTS D&E

SHEET: L-2 of 2